House Plan Lot 14 Mariner Ave

DOOR SCHEDULE		
NO.	SIZE	DESCRIPTION
		EXTERIOR DOORS
1	2880 + 12" S.L.	SINGLE LITE ENTRY DOOR W/ 12" SIDE LITE
2	16070	ARCHED GARAGE DOOR
3	2880	SINGLE LITE FRENCH DOOR
4	(3) 4080	SLIDING GLASS DOORS
5	3068	FIBERGLASS ENTRY DOOR
6	2880	1 HOUR FIRE RATED DOOR
		INTERIOR DOORS
7	2680	PANELLED SWING DOOR
8	2680	PANELED POCKET DOOR
9	2880	PANELED POCKET DOOR
10	2480	PANELLED SWING DOOR
11	2478	TEMPERED GLASS SHOWER DOOR
12	1680	PANELLED SWING DOOR
13	3080	PANELLED BI-FOLD DOOR
14	2080	PANELLED SWING DOOR
15	(2) 2680	PANELED POCKET DOORS
16	(2) 2640	PANELED BI-PASS DOORS
17	2480	PANELLED SWING DOOR
18	2480	PANELLED POCKET DOOR

WINDOW SCHEDULE		
NO.	SIZE	DESCRIPTION
A	(2) 2046 ARCH	DOUBLE HUNG WINDOWS W/ ARCHED TRANSOM
B	3656 + ARCH	DOUBLE HUNG WINDOW W/ ARCHED TRANSOM
C	2040	DOUBLE HUNG WINDOW
D	2460	DOUBLE HUNG WINDOW
E	(2) 2050	DOUBLE HUNG WINDOWS
F	2060	DOUBLE HUNG WINDOW
G	(2) 3060	DOUBLE HUNG WINDOWS

ALL WINDOWS & EXTERIOR DOORS TO BE ANDERSEN 100 SERIES

AREA CALCULATIONS	
AREA	SQ. FT.
LIVING	1,872 SF
ENTRY	103 SF
GARAGE	459 SF
LANAI	153 SF
TOTAL AREA	2,537 SF

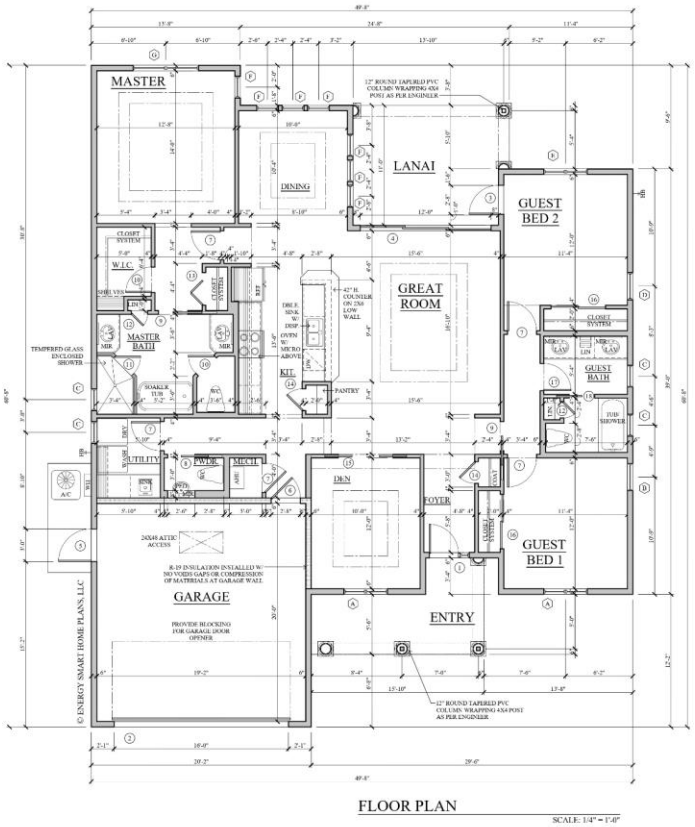

FLOOR PLAN

SCALE: 1/4" = 1'-0"

SALERNO
NZR - 304
(NET ZERO READY)

ENERGY SMART HOME PLANS, LLC
EARTH FRIENDLY Series
Suite 21 & 22
Fort Myers, FL 33907
239-936-8888 Fax
EnergySmartHomeplans.com

DESIGNED BY: DJ
DRAWN BY: DR
DATE: 11.10.14
REVISION DATE:

SHEET #
A-03